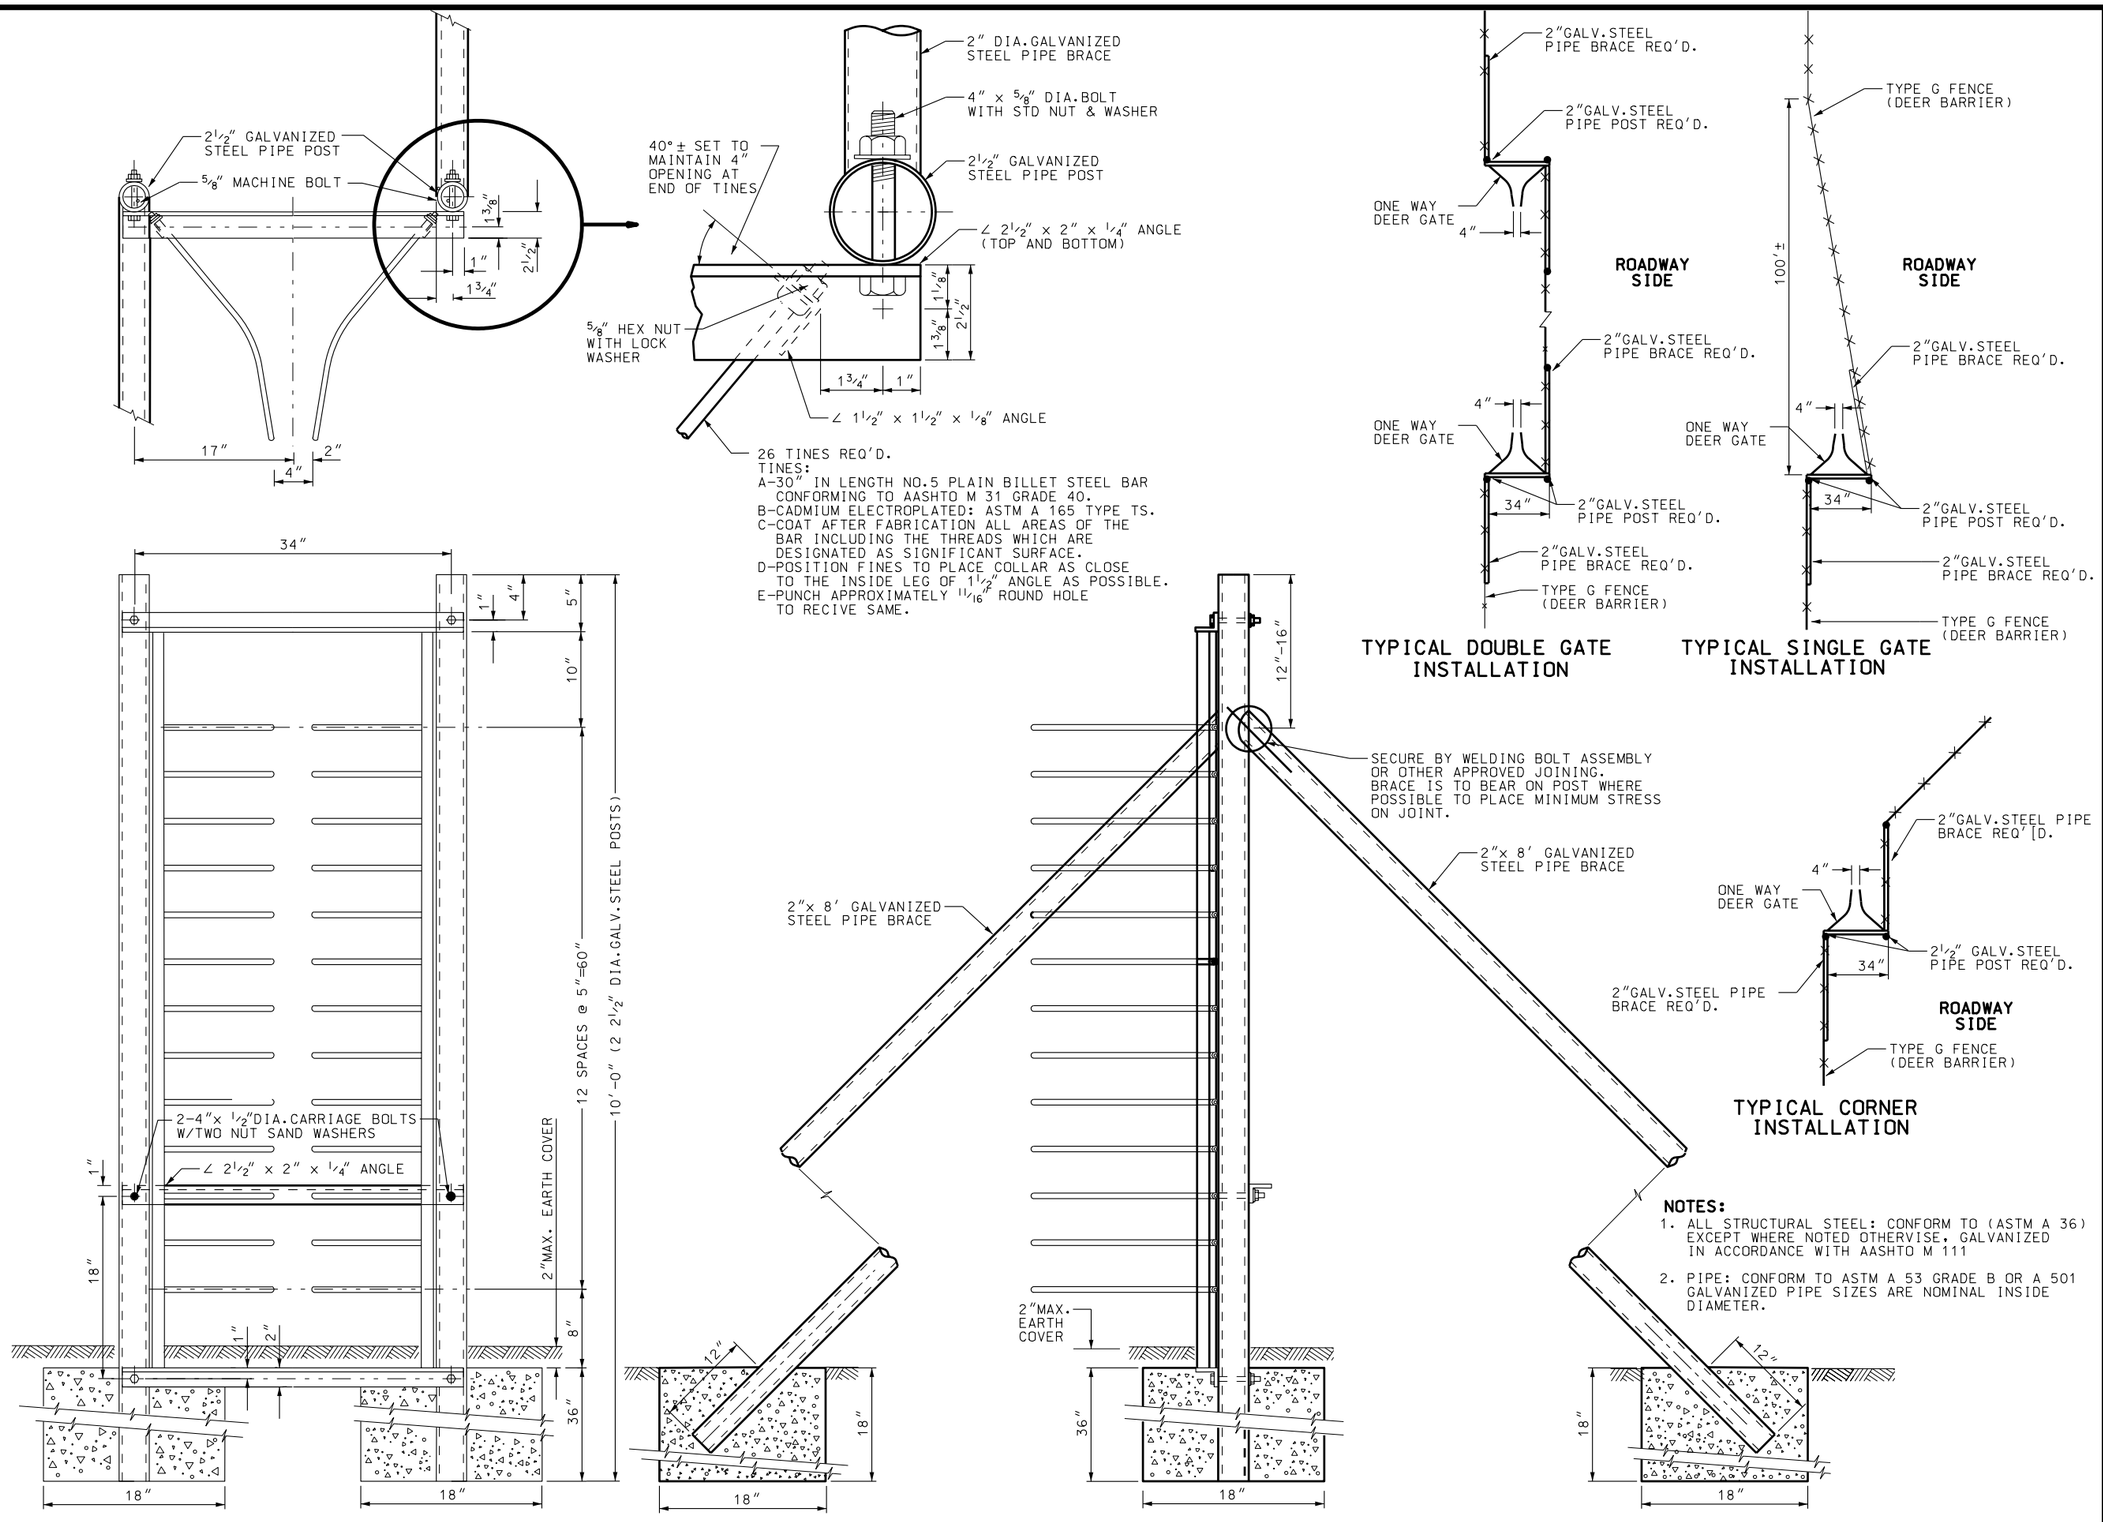

NOTES:

1. ALL STRUCTURAL STEEL: CONFORM TO (ASTM A 36) EXCEPT WHERE NOTED OTHERVISE, GALVANIZED IN ACCORDANCE WITH AASHTO M 111
2. PIPE: CONFORM TO ASTM A 53 GRADE B OR A 501 GALVANIZED PIPE SIZES ARE NOMINAL INSIDE DIAMETER.

NO.	DATE	APPR.	REVISIONS	REMARKS

UTAH DEPARTMENT OF TRANSPORTATION

STANDARD DRAWINGS FOR ROAD AND BRIDGE CONSTRUCTION
SALT LAKE CITY, UTAH

RECOMMENDED FOR APPROVAL — JULY 03,2002 DATE

CHAIRMAN STANDARDS COMMITTEE APPROVED — JULY 03,2002 DATE

DEPUTY DIRECTOR

STANDARD DRAWING TITLE

DEER GATES

STD DWG

FG 4